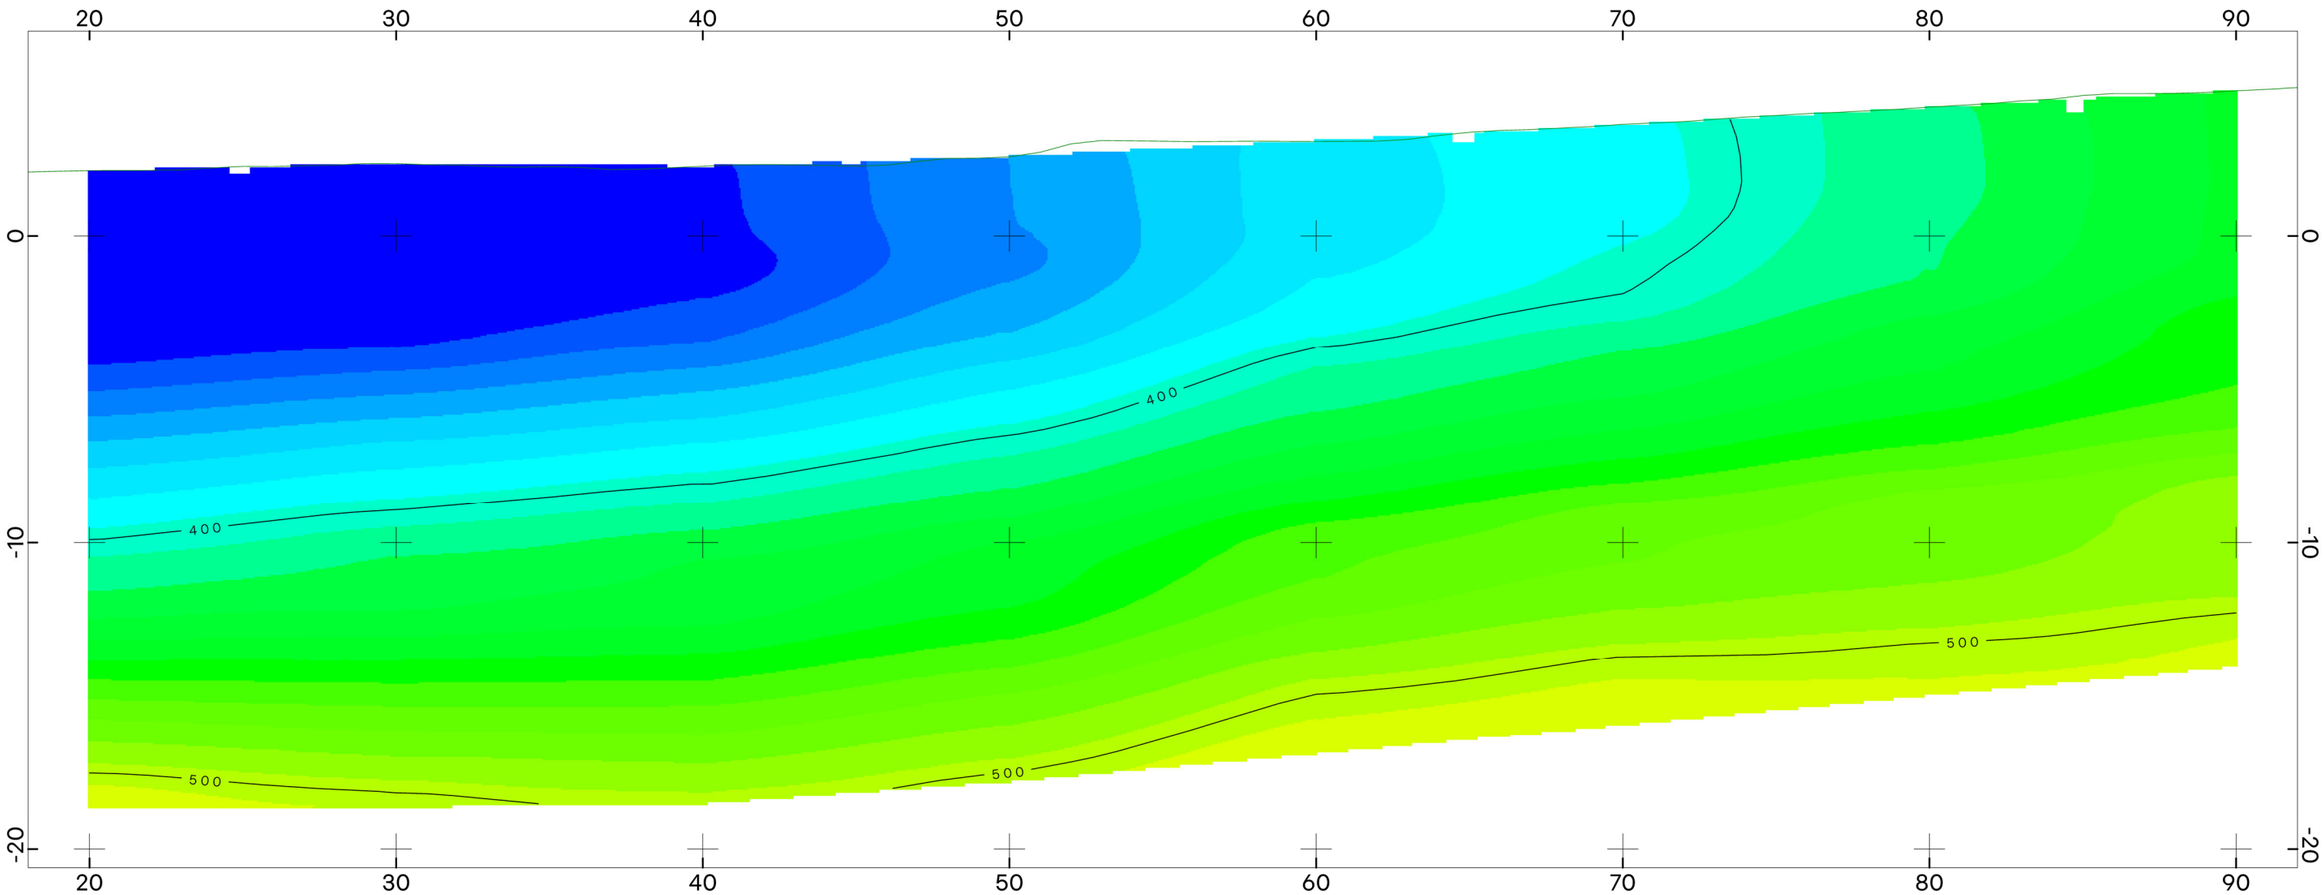
WEST

EAST



GENERAL LOCATION PLAN:



SCALE:

Scale 1:200

5 0 5 10

metres

GENERAL LOCATION PLAN SCALE:

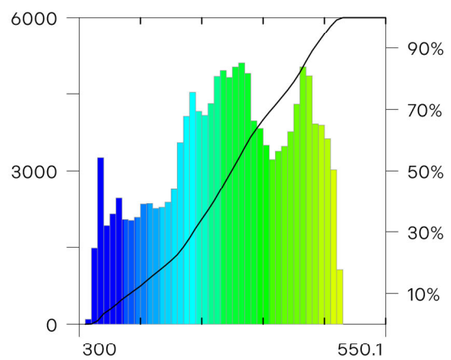
Scale 1:1500

25 0 25 50 75

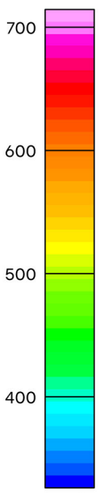
metres

WGS 84 / UTM zone 59S

GRID HISTOGRAM:



LEGEND:



Model Vs (m/s)

NOTES:

1. Imagery data provided to RDCL by the client.

CLIENT: T+T

PROJECT: PORT VILA, VANUATU
GEOPHYSICS

TITLE: MASW LINE 07b
PSEUDO Vs SECTION

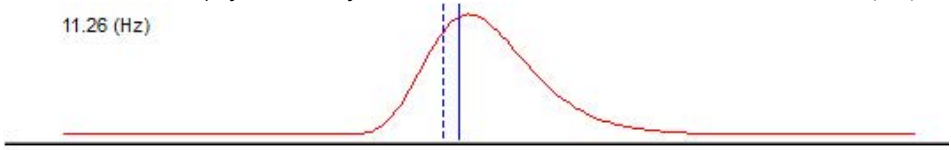
INTERP. BY: OG	DATE: 12/04/2026	DRAWN BY: OG	DATE: 12/04/2026
CHECKED BY: SL	DATE: 12/04/2026	APPROVED BY: SJ	DATE: 12/04/2026

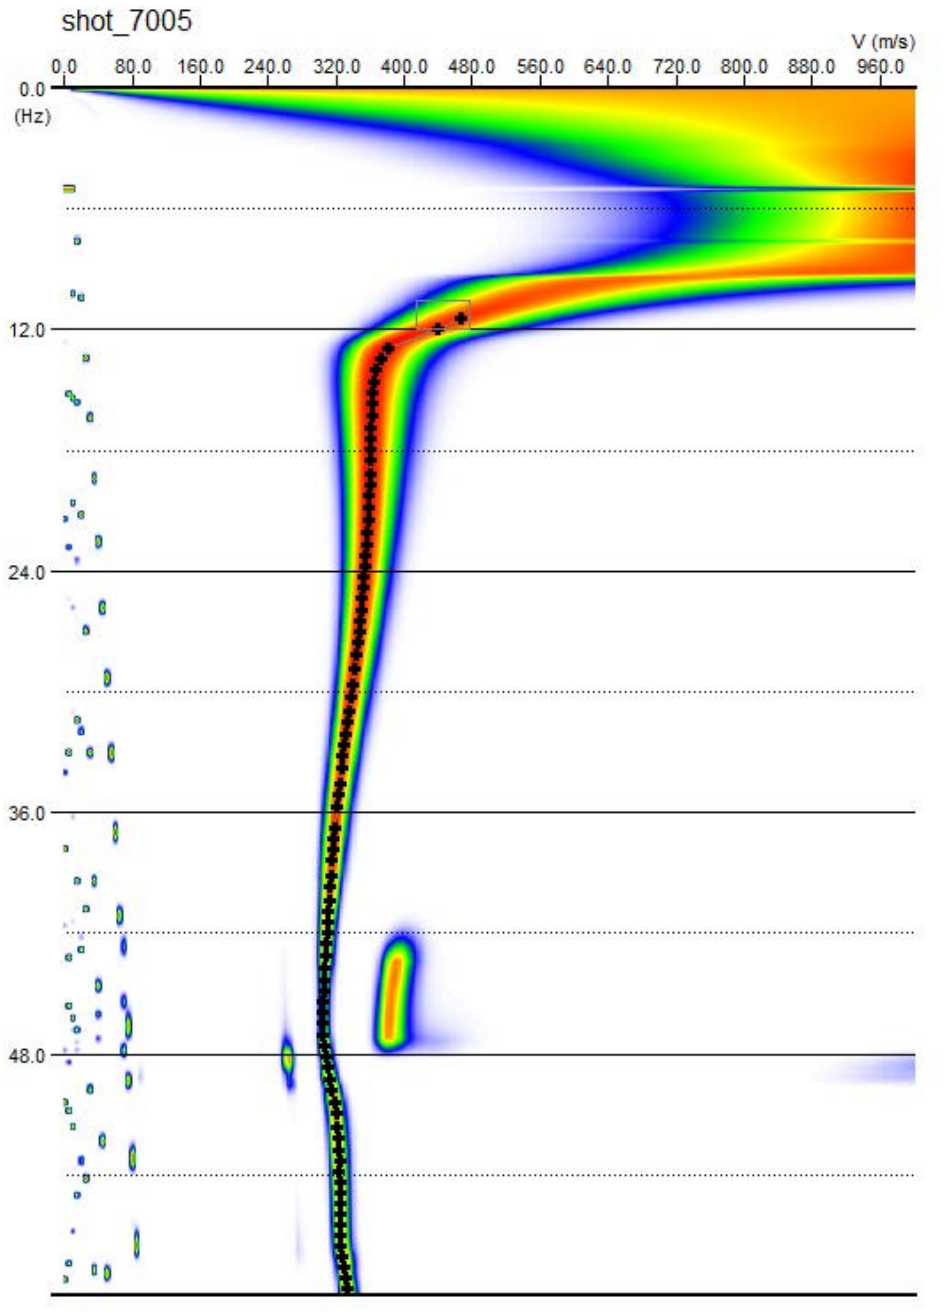
CONTRACT No.: 250306 FIGURE 20

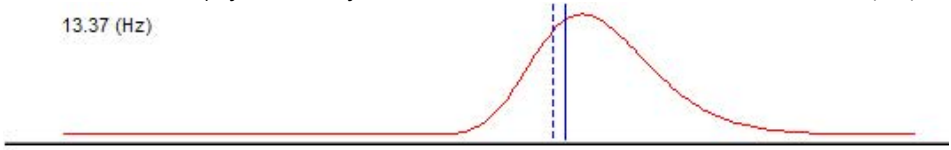
FILE NAME: 250306.gpf
PLOTTED DRAWING SIZE: A3 (420 x 297)

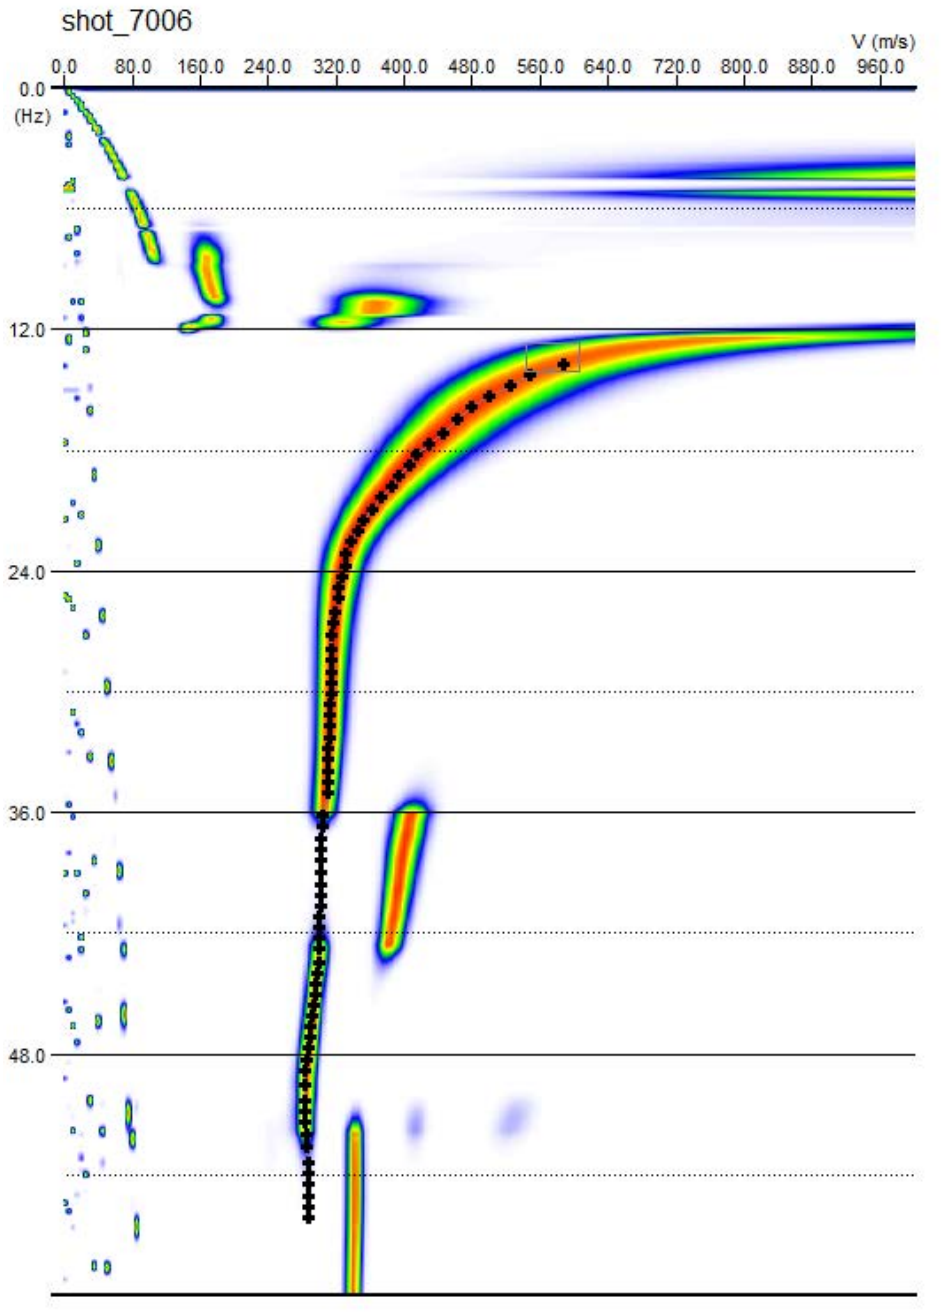
RDCL
Unit 2, 2 Raiha Street. Elsdon
Porirua, Wellington, New Zealand
Tel: +64 4 282 1564
Email: info@rdcl.co.nz www.rdcl.co.nz

RDCL

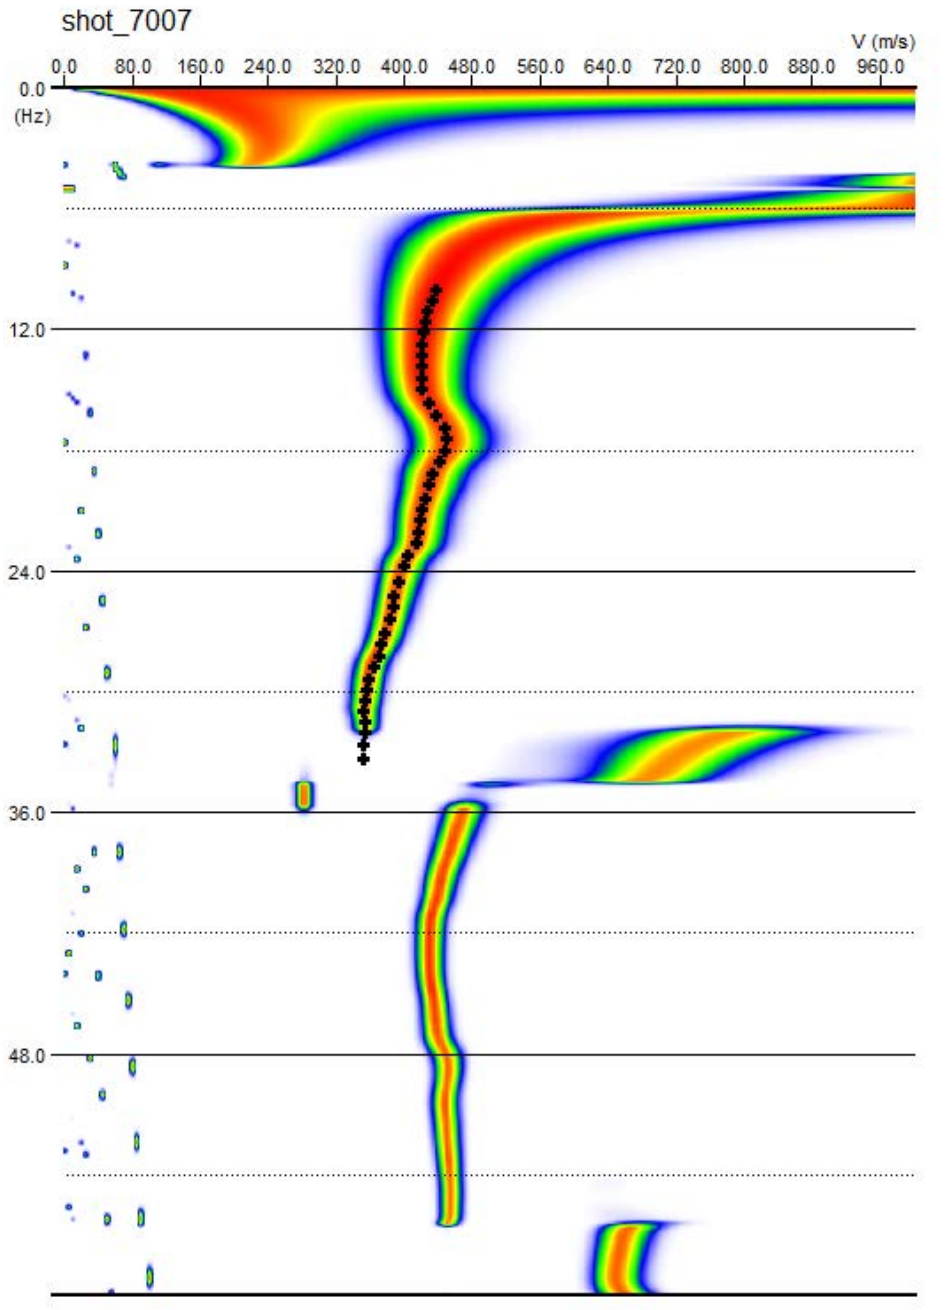

11.26 (Hz)

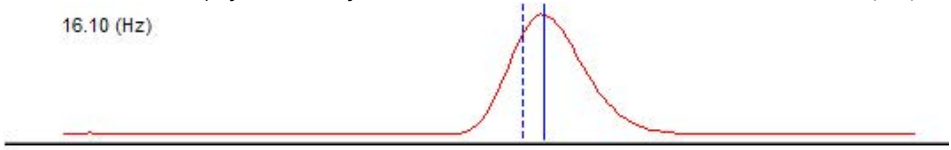

shot_7005
V (m/s)
0.0
80.0
160.0
240.0
320.0
400.0
480.0
560.0
640.0
720.0
800.0
880.0
960.0
0.0
(Hz)
12.0
24.0
36.0
48.0

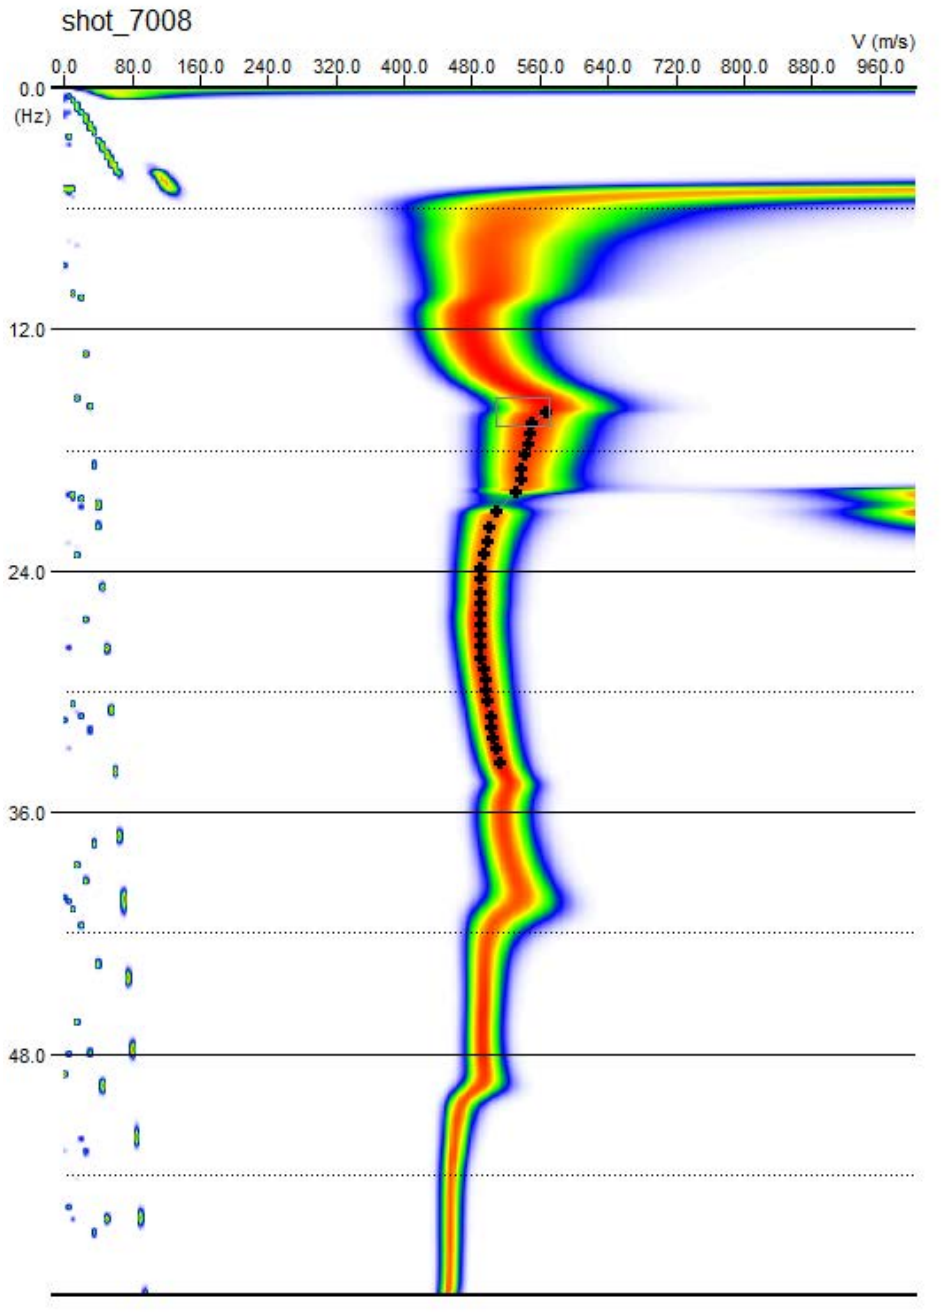

13.37 (Hz)


shot_7006
V (m/s)
0.0
80.0
160.0
240.0
320.0
400.0
480.0
560.0
640.0
720.0
800.0
880.0
960.0
0.0
(Hz)
12.0
24.0
36.0
48.0




shot_7007
V (m/s)
0.0 80.0 160.0 240.0 320.0 400.0 480.0 560.0 640.0 720.0 800.0 880.0 960.0
0.0
(Hz)
12.0
24.0
36.0
48.0


16.10 (Hz)


shot_7008
V (m/s)
0.0
80.0
160.0
240.0
320.0
400.0
480.0
560.0
640.0
720.0
800.0
880.0
960.0
0.0
(Hz)
12.0
24.0
36.0
48.0