

SOUTH

NORTH

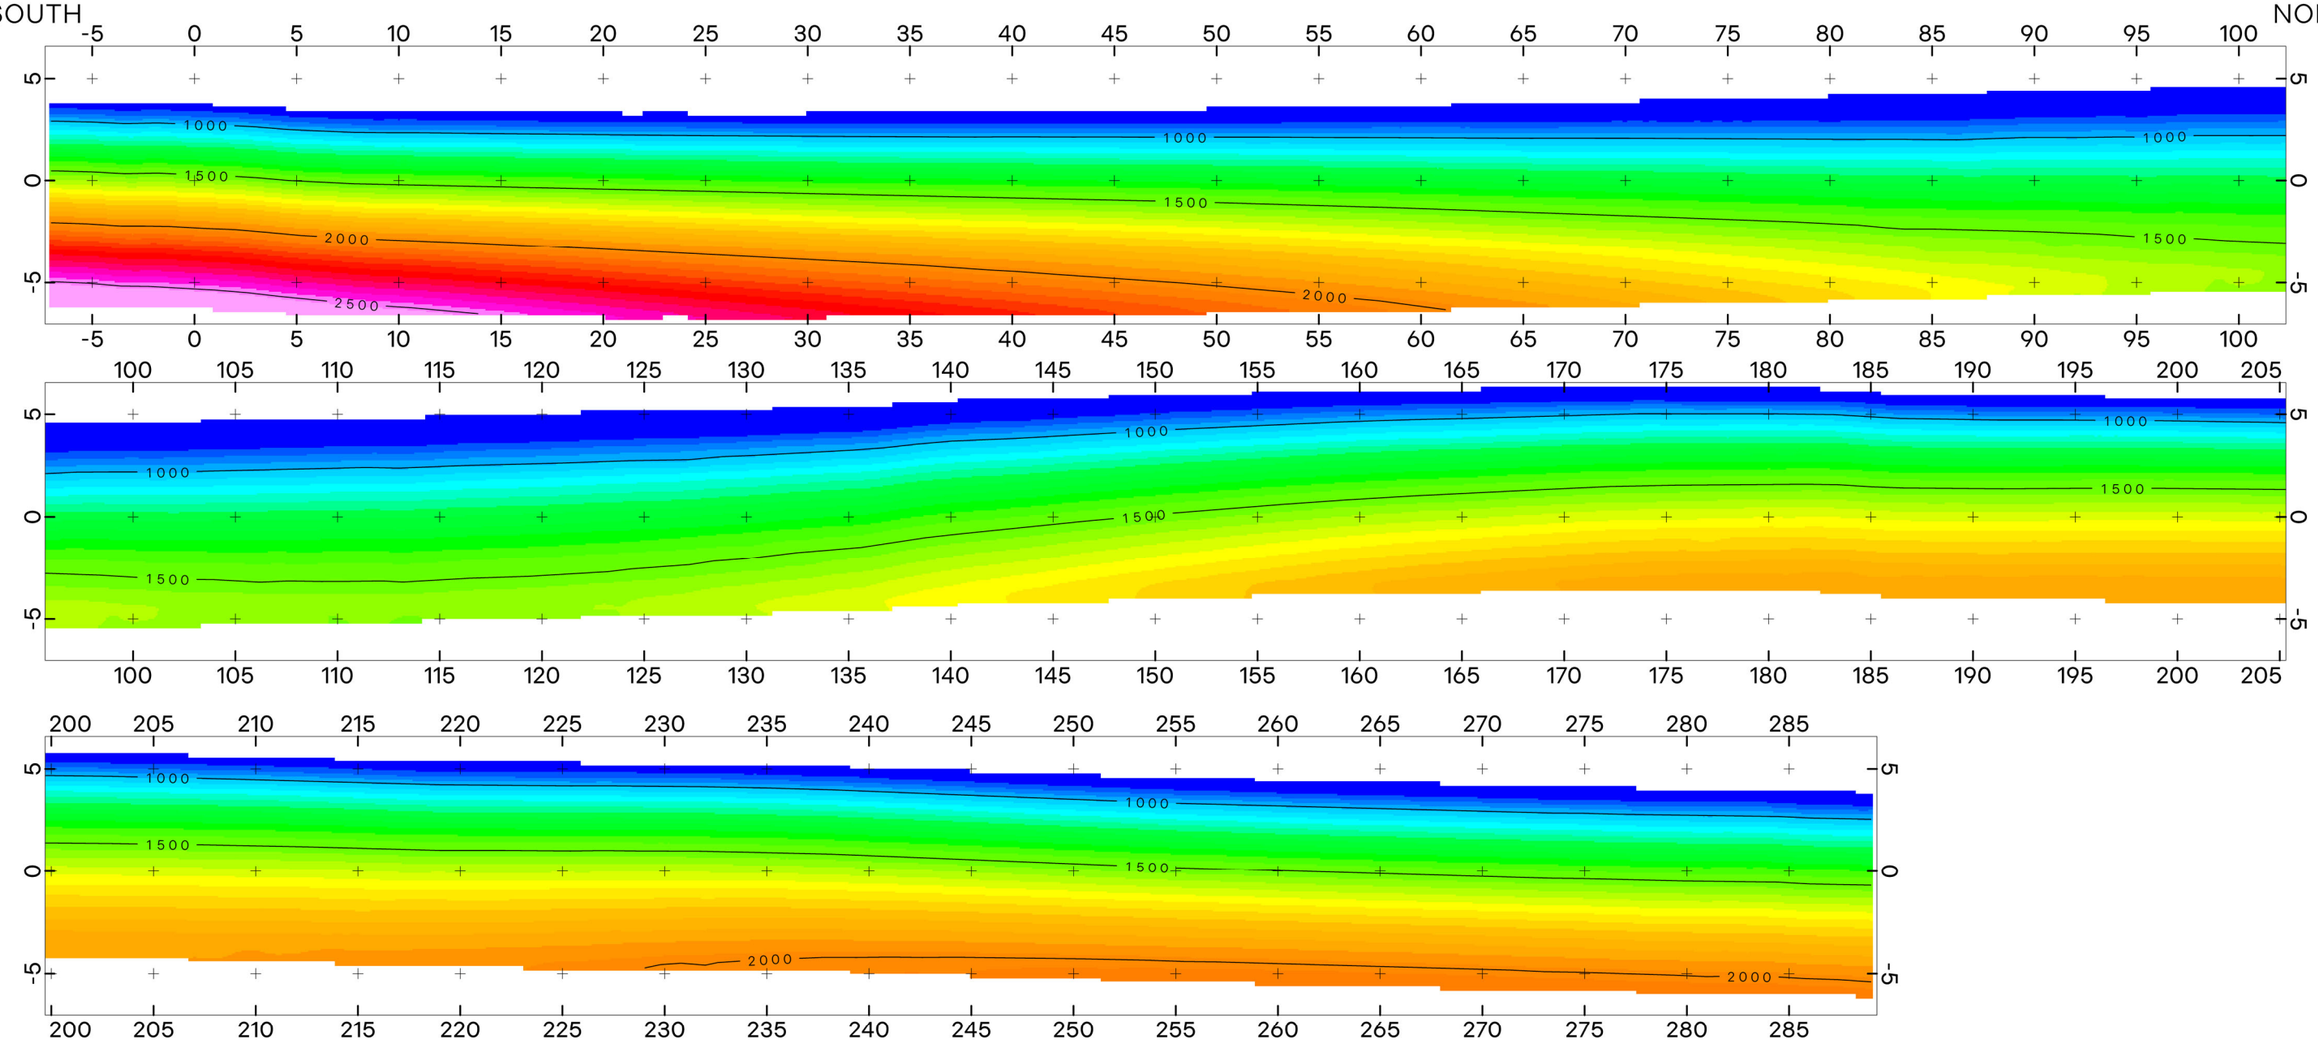

GENERAL LOCATION PLAN:

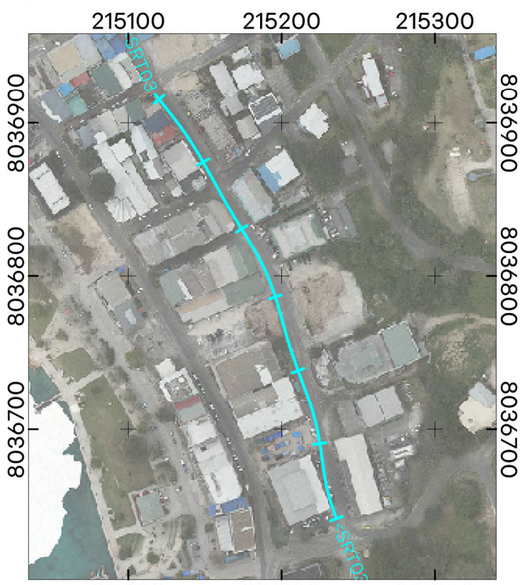

SCALE:

Scale 1:300

5 0 5 10 15

metres

GENERAL LOCATION PLAN SCALE:


Scale 1:4000

100 0 100 200


metres

WGS 84 / UTM zone 59S

GRID HISTOGRAM:

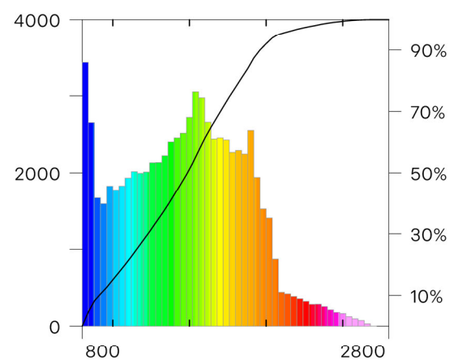

LEGEND:

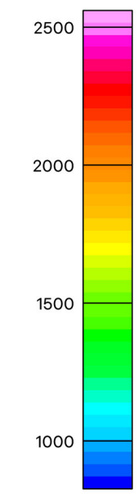

Model Vp (m/s)

NOTES:

1. Imagery data provided to RDCL by the client.

CLIENT: T+T

PROJECT: PORT VILA, VANUATU
GEOPHYSICS

TITLE: SRT LINE 03
Vp SECTION


INTERP. BY: OG	DATE: 16/04/2026	DRAWN BY: OG	DATE: 16/04/2026
CHECKED BY: SL	DATE: 16/04/2026	APPROVED BY: SJ	DATE: 16/04/2026

CONTRACT No.: 250306 FIGURE 39

FILE NAME: 250306.gpf
PLOTTED DRAWING SIZE: A3 (420 x 297)

RDCL
Unit 2, 2 Raiha Street. Elsdon
Porirua, Wellington, New Zealand
Tel: +64 4 282 1564
Email: info@rdcl.co.nz www.rdcl.co.nz

RDCL

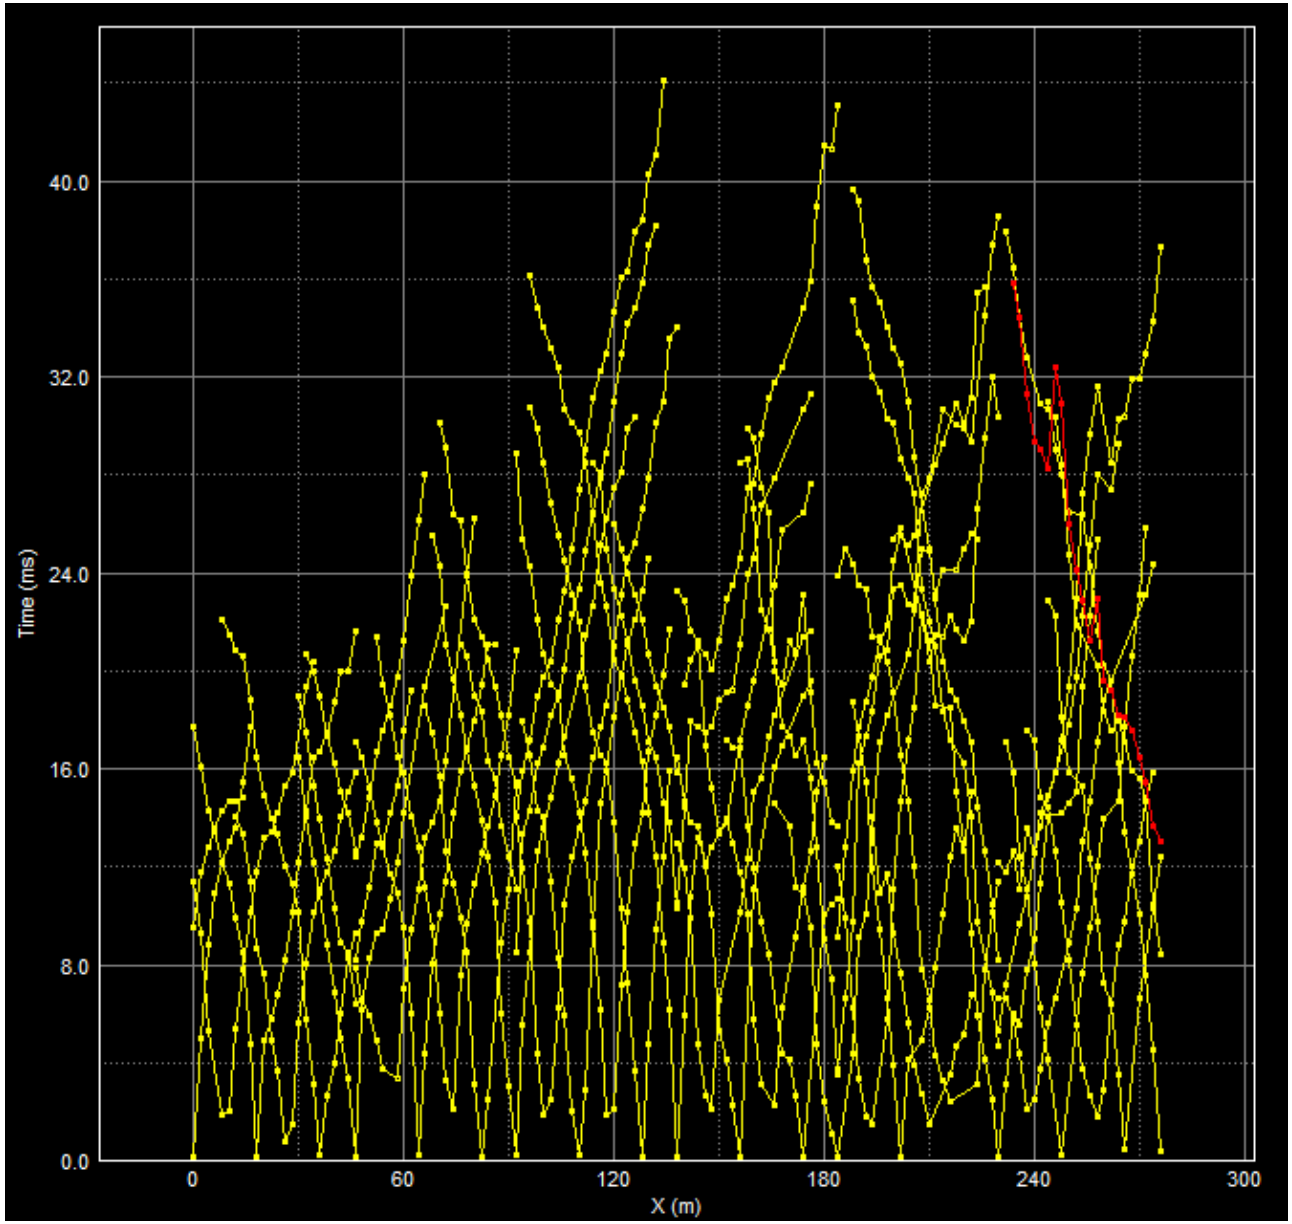

RDCL®	TITLE	SRT Line 03 Travel Time Curve	PROJECT	250306			
	PROJECT	Port Vila, Vanuatu Seismic Survey	DRAWN BY	OG	DATE	27/03/26	FIG
	CLIENT	T+T	CHECKED BY	SJ	DATE	27/03/26	B04