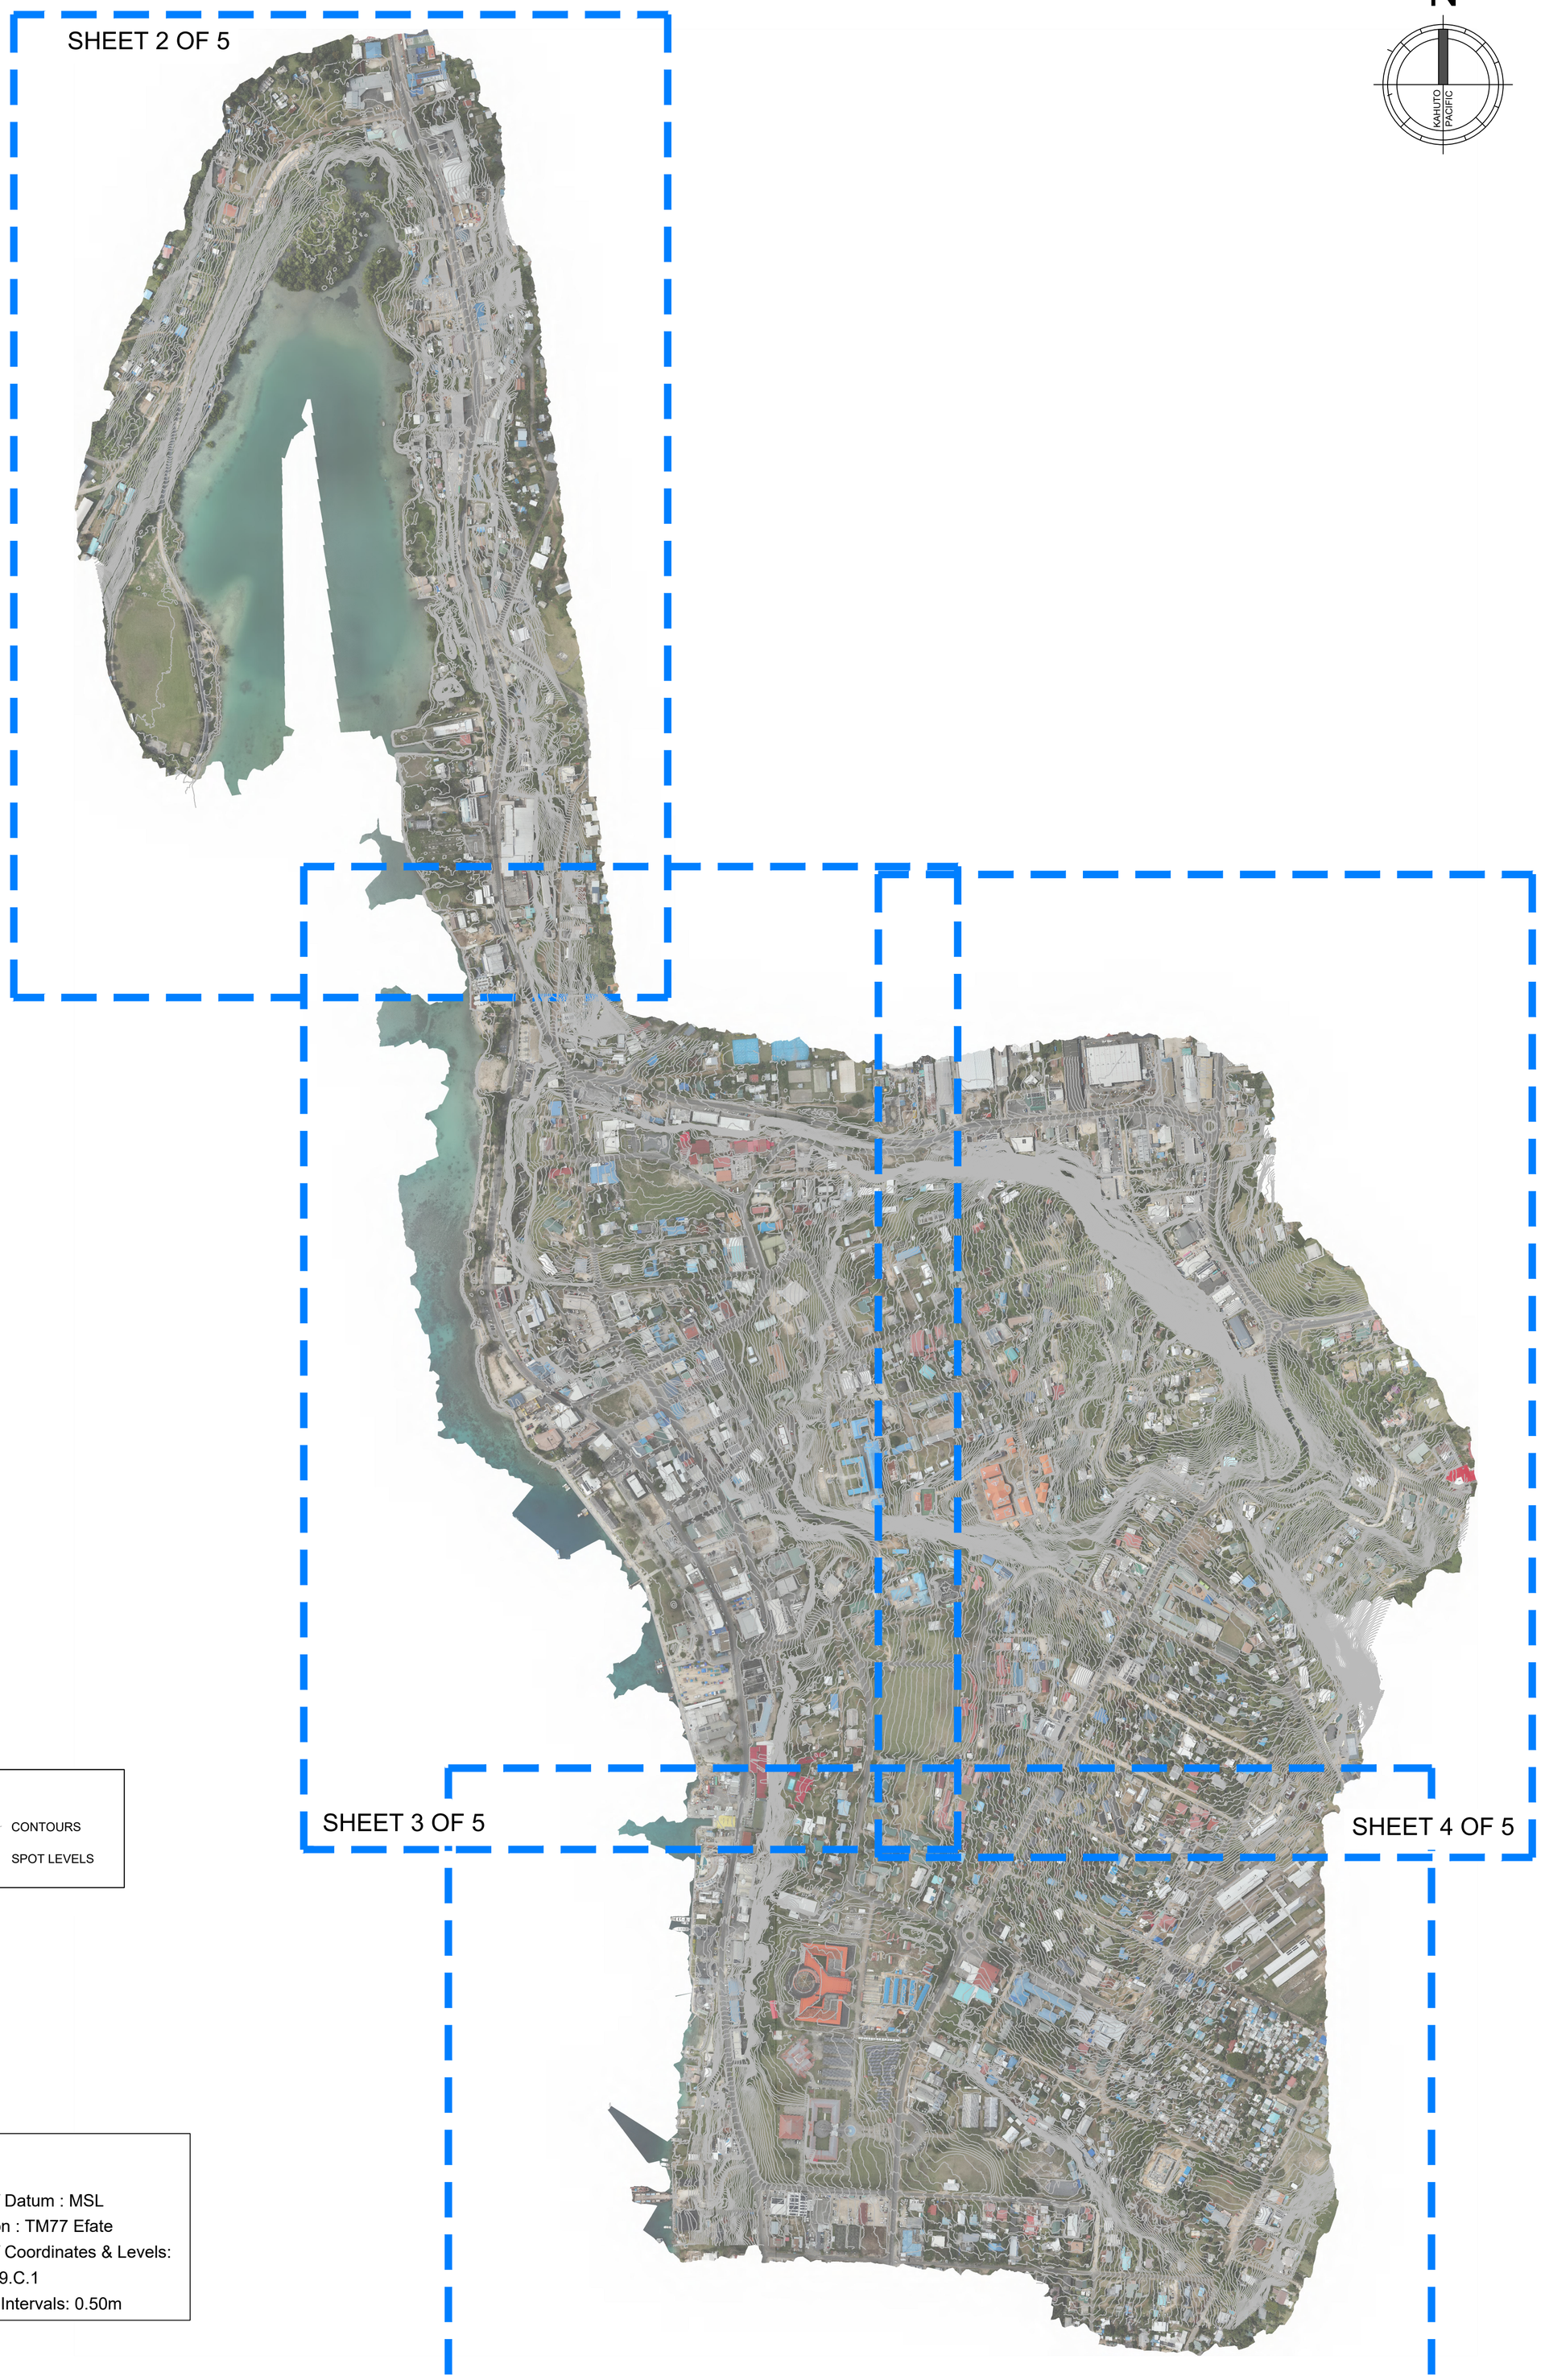

N

KAHUTO PACIFIC

LEGEND

14.7 m CONTOURS

22.21 SPOT LEVELS

NOTES

1) Origin of Datum : MSL
2) Projection : TM77 Efate
3) Origin of Coordinates & Levels: PSM 12.9.C.1
4) Contour Intervals: 0.50m

0 125 250 m

FOR INFORMATION ONLY

DISCLAIMER

* The Client will not be responsible for the Accuracy of these survey data and should refer any queries back to the Survey Consultant.
* The information on this plan cannot be used by a Third Party and the Client will not be responsible for such act there after.

Kahuto Pacific
FANTASY ISLAND,
LOT 12 DRIFT ROAD,
NADI, FIJI.

EMAIL:
christopher@kahutopacific.com
PHONE: +679 675 0095

REV	REVISION PARTICULARS	DRAWN	DATE
1	ISSUED FOR INFORMATION	KT	12/12/25
2	ISSUED FOR INFORMATION	KT	10/02/2026

	INITIALS	DATE
SURVEYED	NN	07/11/25
DRAWN	KT	12/12/25
CHECKED	CS	12/12/25
APPROVED	CS	12/12/25

SCALE: 1:5000

CLIENT

Tonkin+Taylor

AERIAL LIDAR
TOPOGRAPHICAL SURVEY
PORT VILLA CBD
VANUATU

DRAWING No. 1049

Rev No 2

Sheet 1

C:\Users\Korol Tuiloma\Desktop\Kahuto Pacific\1049_Tonkin & Taylor Port Villa CBD Vanuatu\V2\Port Vila CBD Revised.dwg 10-2-26 12:29 PM Korol Tuiloma

N

KAHUTO PACIFIC



NOTES

1) Origin of Datum : MSL
2) Projection : TM77 Efate
3) Origin of Coordinates & Levels: PSM 12.9.C.1
4) Contour Intervals: 0.50m

LEGEND

14.7 m — CONTOURS

22.21 — SPOT LEVELS

0 125 250 m

FOR INFORMATION ONLY

DISCLAIMER

* The Client will not be responsible for the Accuracy of these survey data and should refer any queries back to the Survey Consultant.
* The information on this plan cannot be used by a Third Party and the Client will not be responsible for such act there after.

Kahuto Pacific
FANTASY ISLAND,
LOT 12 DRIFT ROAD,
NADI, FIJI.

EMAIL:
christopher@kahutopacific.com
PHONE: +679 675 0095

REV	REVISION PARTICULARS	DRAWN	DATE
1	ISSUED FOR INFORMATION	KT	12/12/25
2	ISSUED FOR INFORMATION	KT	10/02/2026

	INITIALS	DATE
SURVEYED	NN	07/11/25
DRAWN	KT	12/12/25
CHECKED	CS	12/12/25
APPROVED	CS	12/12/25

SCALE: 1:5000

CLIENT

Tonkin+Taylor

AERIAL LIDAR
TOPOGRAPHICAL SURVEY
PORT VILLA CBD
VANUATU

DRAWING No. 1049

Rev No 2

Sheet 1

C:\Users\Koroi Tuiloma\Desktop\Kahuto Pacific\1049_Tonkin & Taylor Port Villa CBD Vanuatu\V2\Port Villa CBD Revised.dwg 10-2-26 12:29 PM Koroi Tuiloma

N

KAHUTO PACIFIC

LEGEND

14.7 m — CONTOURS

22.21 — SPOT LEVELS

NOTES

1) Origin of Datum : MSL
2) Projection : TM77 Efate
3) Origin of Coordinates & Levels: PSM 12.9.C.1
4) Contour Intervals: 0.50m

0 125 250 m

FOR INFORMATION ONLY

DISCLAIMER

* The Client will not be responsible for the Accuracy of these survey data and should refer any queries back to the Survey Consultant.
* The information on this plan cannot be used by a Third Party and the Client will not be responsible for such act there after.

Kahuto Pacific
FANTASY ISLAND,
LOT 12 DRIFT ROAD,
NADI, FIJI.

EMAIL:
christopher@kahutopacific.com
PHONE: +679 675 0095

REV	REVISION PARTICULARS	DRAWN	DATE
1	ISSUED FOR INFORMATION	KT	12/12/25
2	ISSUED FOR INFORMATION	KT	10/02/2026

	INITIALS	DATE
SURVEYED	NN	07/11/25
DRAWN	KT	12/12/25
CHECKED	CS	12/12/25
APPROVED	CS	12/12/25
SCALE: 1:2000		

CLIENT

Tonkin+Taylor

AERIAL LIDAR
TOPOGRAPHICAL SURVEY
PORT VILLA CBD
VANUATU

DRAWING No. 1049

Rev No 2

Sheet 3

C:\Users\Korol Tuiloma\Desktop\Kahuto Pacific\1049_Tonkin & Taylor Port Villa CBD Vanuatu\V2\Port Villa CBD Revised.dwg 10-2-26 12:29 PM Korol Tuiloma

N

KAHUTO PACIFIC



LEGEND

14.7 m — CONTOURS

22.21 — SPOT LEVELS

NOTES

1) Origin of Datum : MSL
2) Projection : TM77 Efate
3) Origin of Coordinates & Levels: PSM 12.9.C.1
4) Contour Intervals: 0.50m

0 125 250 m

FOR INFORMATION ONLY

DISCLAIMER

* The Client will not be responsible for the Accuracy of these survey data and should refer any queries back to the Survey Consultant.
* The information on this plan cannot be used by a Third Party and the Client will not be responsible for such act there after.

Kahuto Pacific
FANTASY ISLAND,
LOT 12 DRIFT ROAD,
NADI, FIJI.

EMAIL:
christopher@kahutopacific.com
PHONE: +679 675 0095

REV	REVISION PARTICULARS	DRAWN	DATE
1	ISSUED FOR INFORMATION	KT	12/12/25
2	ISSUED FOR INFORMATION	KT	10/02/2026

	INITIALS	DATE
SURVEYED	NN	07/11/25
DRAWN	KT	12/12/25
CHECKED	CS	12/12/25
APPROVED	CS	12/12/25

SCALE: 1:2000

CLIENT

Tonkin+Taylor

AERIAL LIDAR
TOPOGRAPHICAL SURVEY
PORT VILLA CBD
VANUATU

DRAWING No. 1049

Rev No 2

Sheet 4

C:\Users\Koroi Tuiloma\Desktop\Kahuto Pacific\1049_Tonkin & Taylor Port Villa CBD Vanuatu\V2\Port Vila CBD Revised.dwg 10-2-26 12:30 PM Koroi Tuiloma



LEGEND

14.7 m — CONTOURS

22.21 — SPOT LEVELS

NOTES

1) Origin of Datum : MSL
2) Projection : TM77 Efate
3) Origin of Coordinates & Levels: PSM 12.9.C.1
4) Contour Intervals: 0.50m

0 12.5 25 m

FOR INFORMATION ONLY

ANY OBJECTS OUT SIDE OF THE DRG. BORDER TO BE REMOVED BEFORE PUBLISHED

DISCLAIMER

* The Client will not be responsible for the Accuracy of these survey data and should refer any queries back to the Survey Consultant.
* The information on this plan cannot be used by a Third Party and the Client will not be responsible for such act there after.

Kahuto Pacific
FANTASY ISLAND,
LOT 12 DRIFT ROAD,
NADI, FIJI.

EMAIL:
christopher@kahutopacific.com
PHONE: +679 675 0095

REV	REVISION PARTICULARS	DRAWN	DATE
1	ISSUED FOR INFORMATION	KT	12/12/2025
2	ISSUED FOR INFORMATION	KT	10/02/2026

	INITIALS	DATE
SURVEYED	NN	07/11/2025
DRAWN	KT	12/12/2025
CHECKED	CS	12/12/2025
APPROVED	CS	12/12/2025

SCALE: 1:2000

CLIENT

Tonkin+Taylor

AERIAL LIDAR
TOPOGRAPHICAL SURVEY
PORT VILLA CBD
VANUATU

CONSULTANT/CONTRACTOR:-

APPROVED BY : - CS

DRAWING No. 1049 | Original | Rev No 2 | Sht No 5

C:\Users\Koroi Tuiloma\Desktop\Kahuto Pacific\1049_Tonkin & Taylor Port Villa CBD Vanuatu\V2\Port Villa CBD Revised.dwg 10-2-26 12:30 PM Koroi Tuiloma